


# MONUMENT RECORD

STATE OF INDIANA ~ COUNTY OF MONROE

Section 4, Township 9 North, Range 1 West,

Monument Description & Remarks: 1/2" Rebar End Flush In Gravel

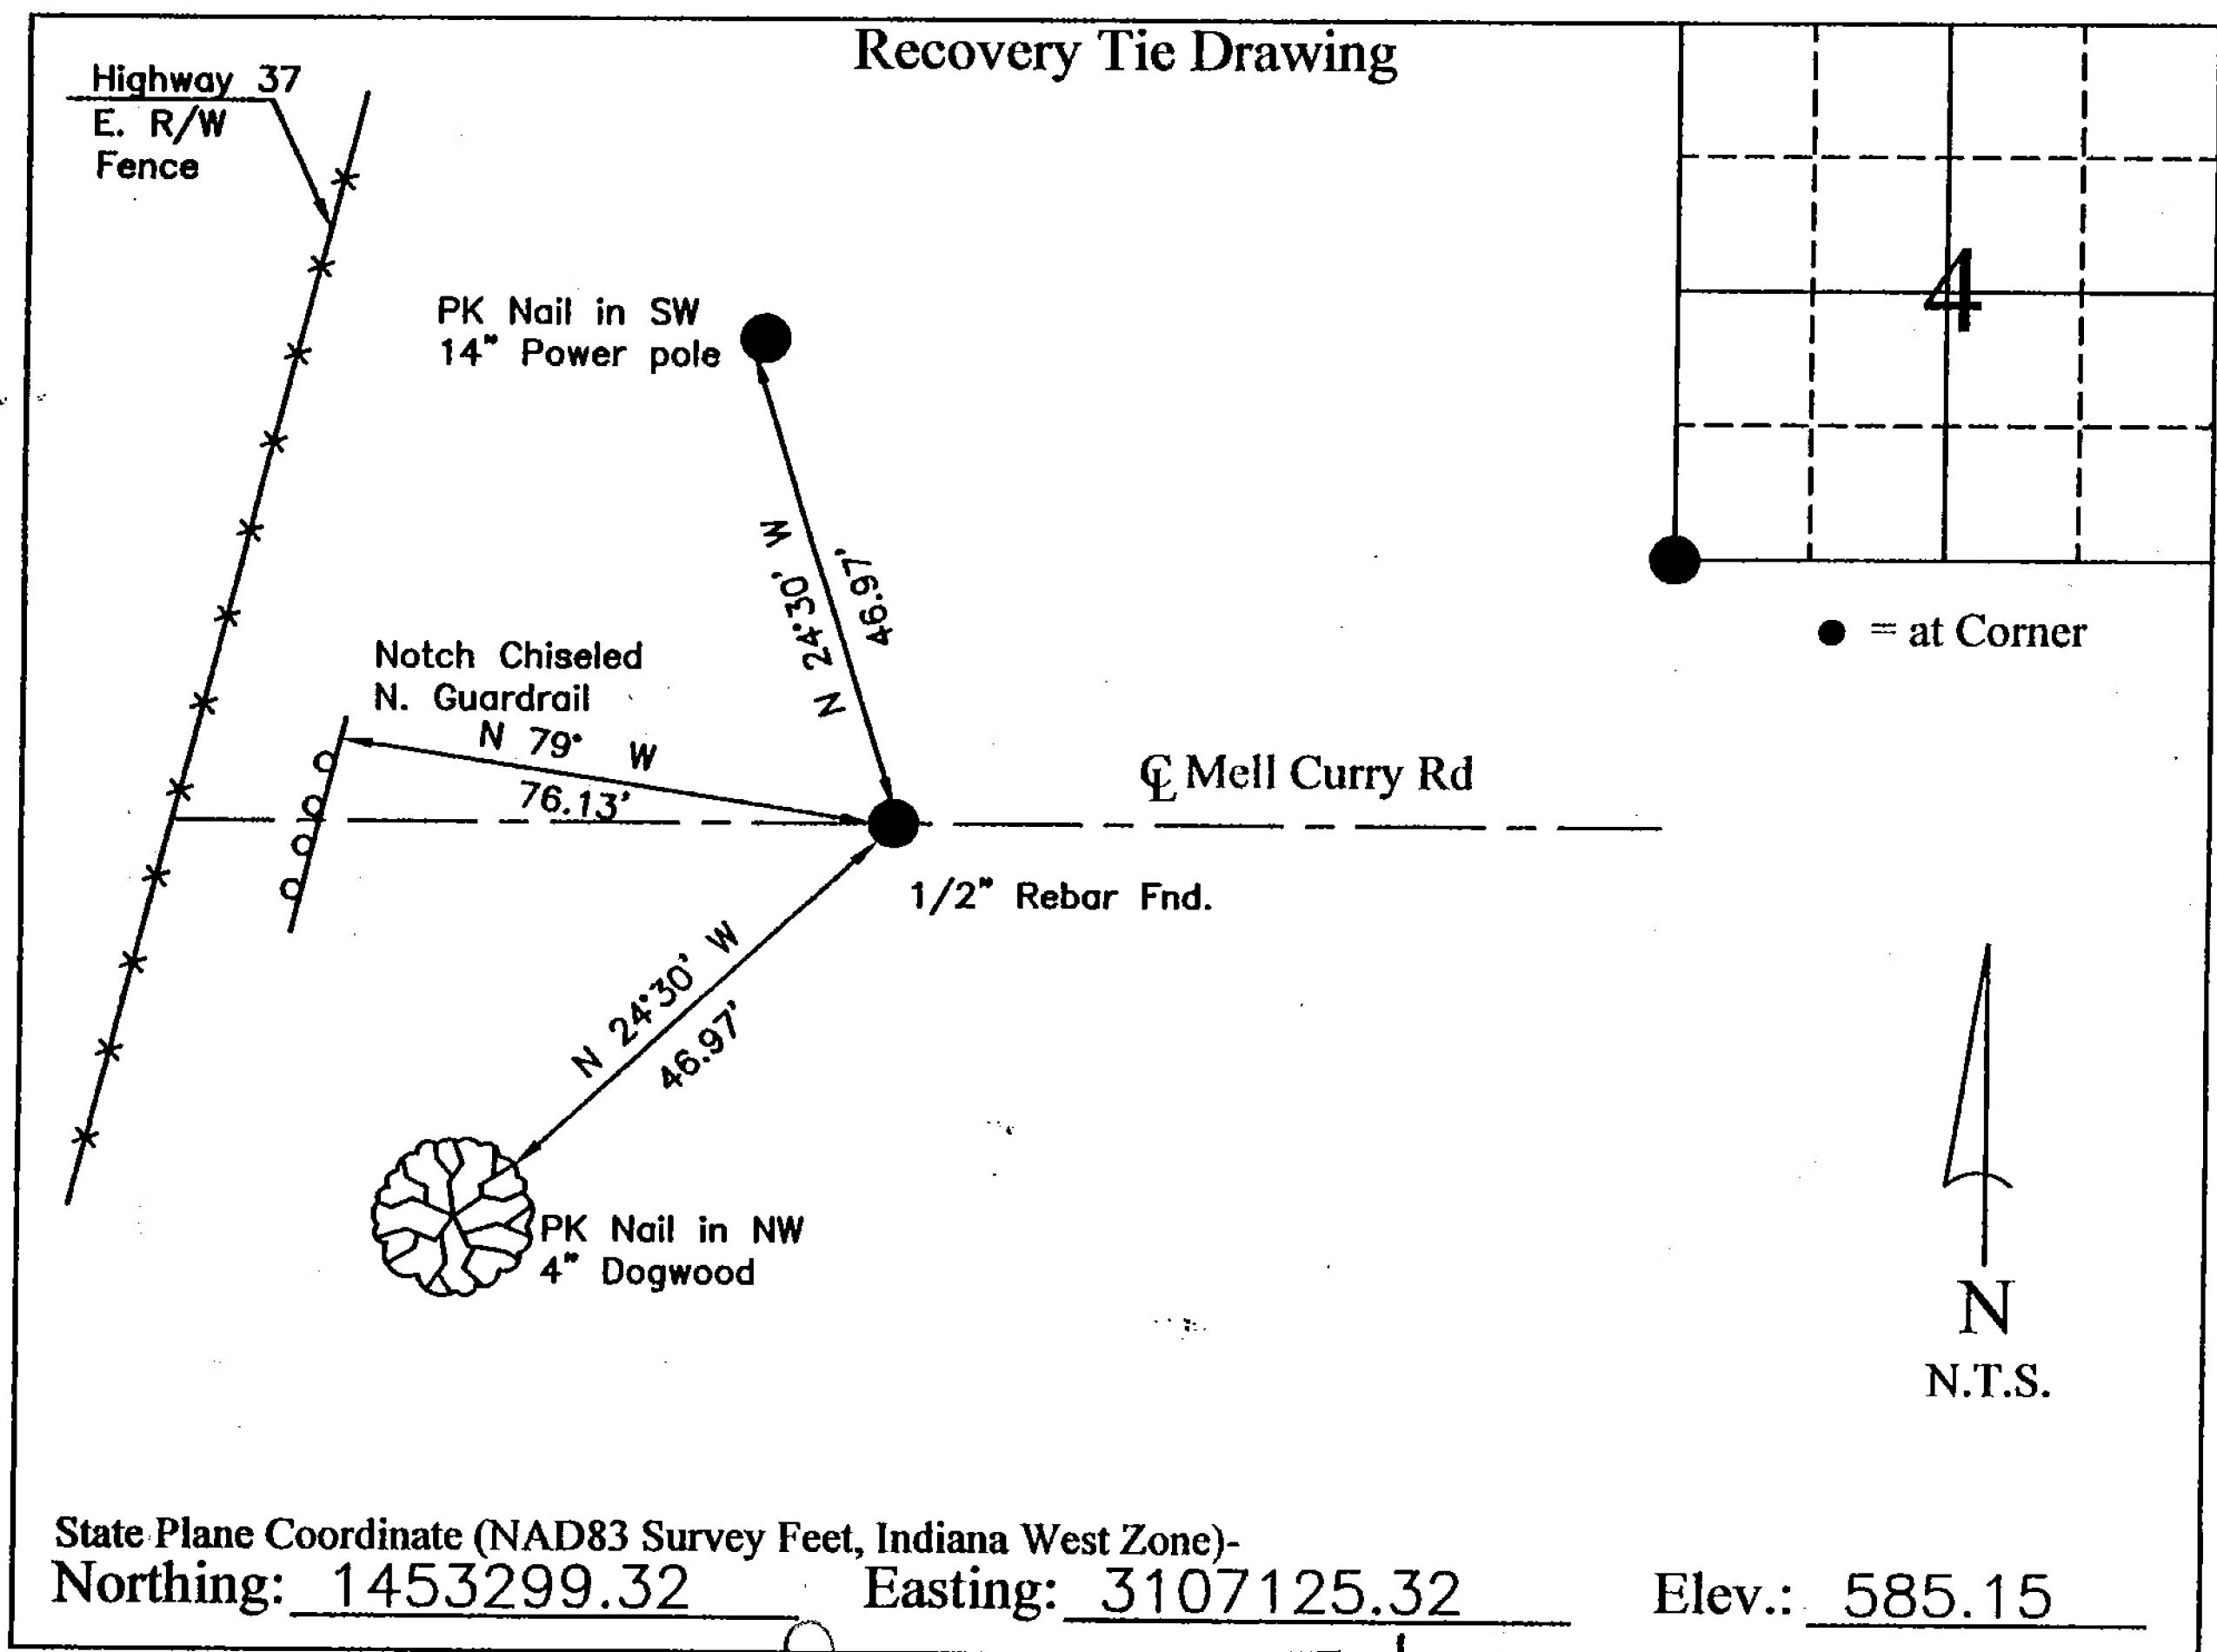

COMPLETED By *John U. Farley*

I, Ben E. Bledsoe, Registered Land Surveyor, here by certify that this document was prepared under my direction in accordance with the provisions of Section 17-3-64-4 through 17-3-64-8 of the Indiana Code, being Acts of 1965, Chapter 319; this 27th day of December, 2004 A.D.

*Ben Bledsoe*  
 Indiana Registered Land Surveyor No. S0559



# MONUMENT RECORD

CORNER I.D.

I-5

STATE OF INDIANA - COUNTY OF MONROE

SECTION 4, TOWNSHIP 9N, RANGE 1W

## MONUMENT DESCRIPTION & REMARKS

1/2" REBAR FOUND FLUSH IN GRAVEL.

SOUTHWEST CORNER OF SECTION 4, T9N, R1W

## RECOVERY TIE DRAWING

Highway 37  
E. R/W  
Fenceline

NOTCH CHIS.  
N. GUARD  
RAIL

PK. ON SW  
1/4" POWER POLE

7613'  
N. 79° W

46.37'  
N 24-30' W

3149'  
S 52° W

PK. N.W. SIDE 4" DOGWOOD

MELL CURRY RD.

1/2" REBAR FND

(●) AT CORNER



NOT TO SCALE

STATE OF INDIANA

COUNTY OF MONROE

I, EDMUND O. FARKAS HEREBY CERTIFY THAT THIS DOCUMENT WAS PREPARED UNDER MY DIRECTION IN ACCORDANCE WITH THE PROVISIONS OF SECTION 17-3-64-4 - 17-3-64-8 OF THE INDIANA CODE, BEING ACTS OF 1965, CHAPTER 319; AND THE ABOVE DATA IS GIVEN UNDER MY HAND AND SEAL THIS 17 DAY OF JULY, 19 91 A.D.

SPACE  
RESERVED  
FOR  
RECORDING  
OFFICER.

INDIANA REGISTERED LAND SURVEYOR NO. \_\_\_\_\_

OR \_\_\_\_\_

UNITED STATES GOVERNMENT AGENCY

TITLE

TOWNSHIP:  
BLOOMINGTON

CORNER I.D.

MONUMENT RECORD


STATE OF INDIANA - COUNTY OF MONROE

SECTION 4, TOWNSHIP 9 NORTH, RANGE 1 WEST

MONUMENT DESCRIPTION & REMARKS

REBAR SET IN GROUND

RECOVERY TIE DRAWING

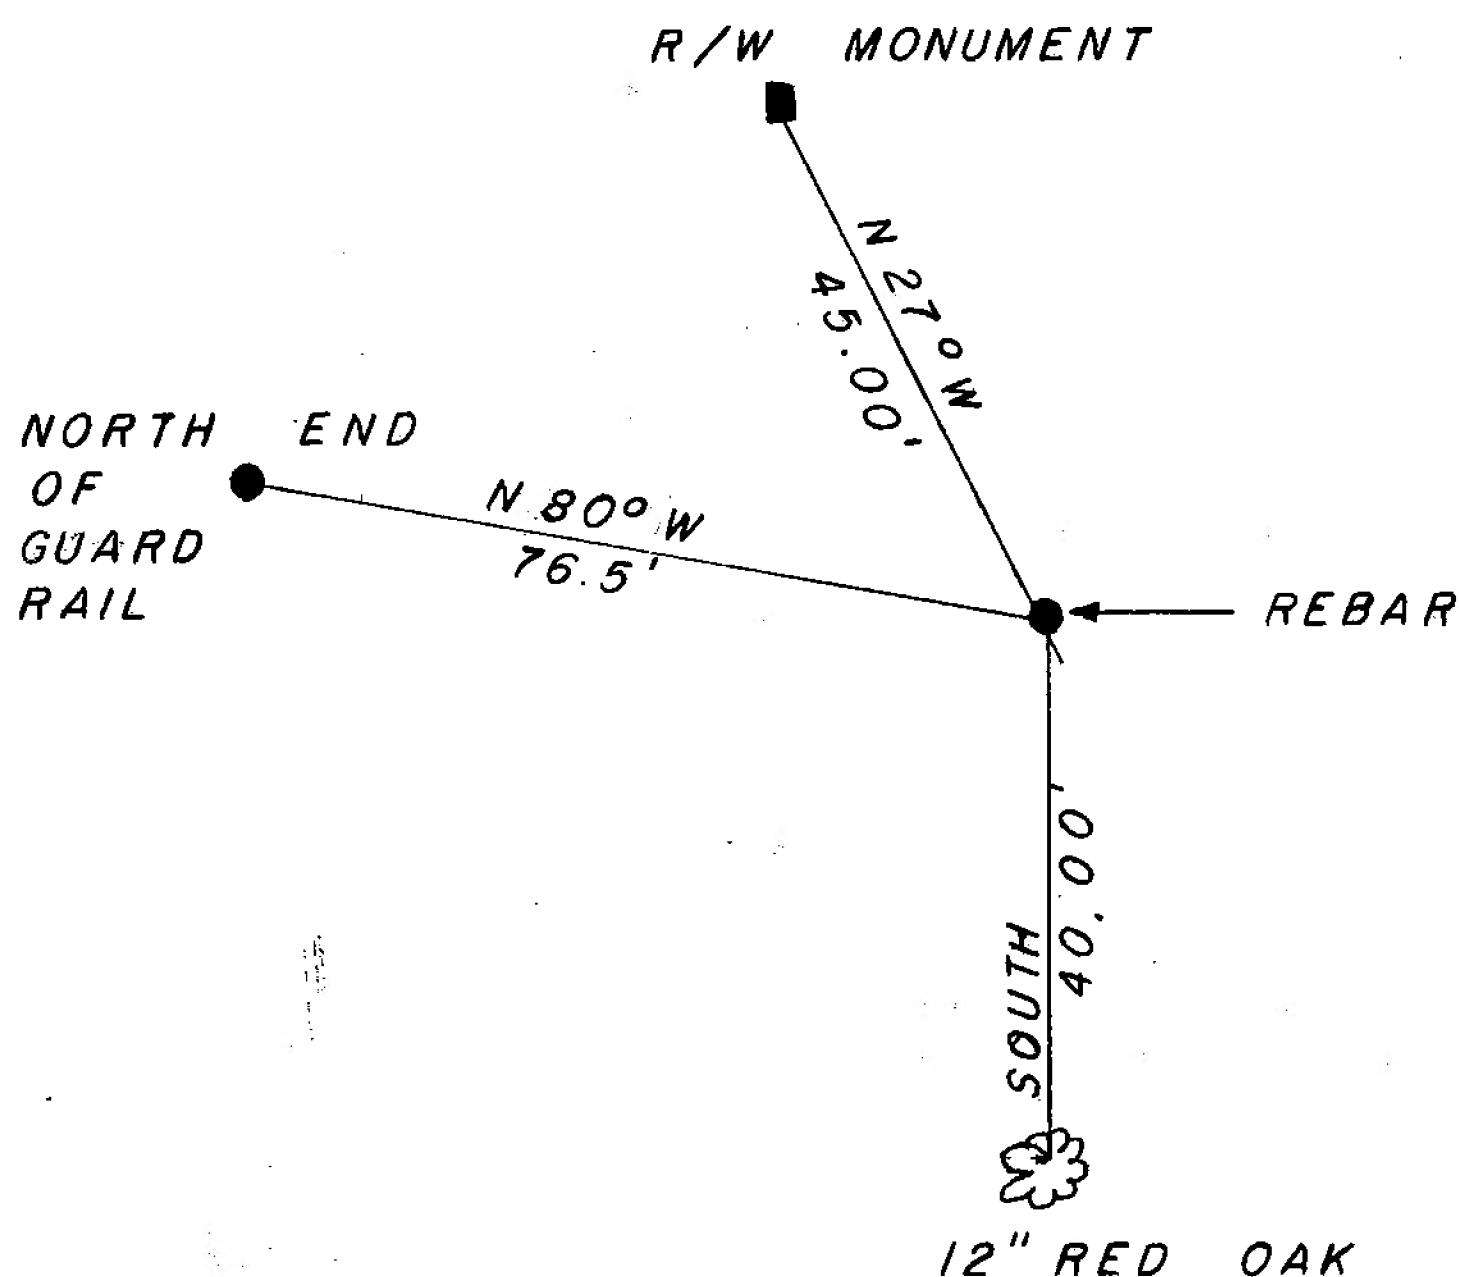

STATE OF INDIANA

COUNTY OF MONROE

I, EDMUND O. FARKAS HEREBY CERTIFY THAT THIS DOCUMENT WAS PREPARED UNDER MY DIRECTION IN ACCORDANCE WITH THE PROVISIONS OF SECTION 17-3-64-4 - 17-3-64-8 OF THE INDIANA CODE, BEING ACTS OF 1965, CHAPTER 319; AND THE ABOVE DATA IS GIVEN UNDER MY HAND AND SEAL THIS 4TH DAY OF JANUARY, 19 83 A.D.

SPACE  
RESERVED  
FOR  
RECORDING  
OFFICER.

INDIANA REGISTERED LAND SURVEYOR NO. \_\_\_\_\_

OR \_\_\_\_\_

UNITED STATES GOVERNMENT AGENCY

TITLE

TOWNSHIP:  
BLOOMINGTON

CORNER I.D.  
I-5



Blm 1-05

04/16/2008